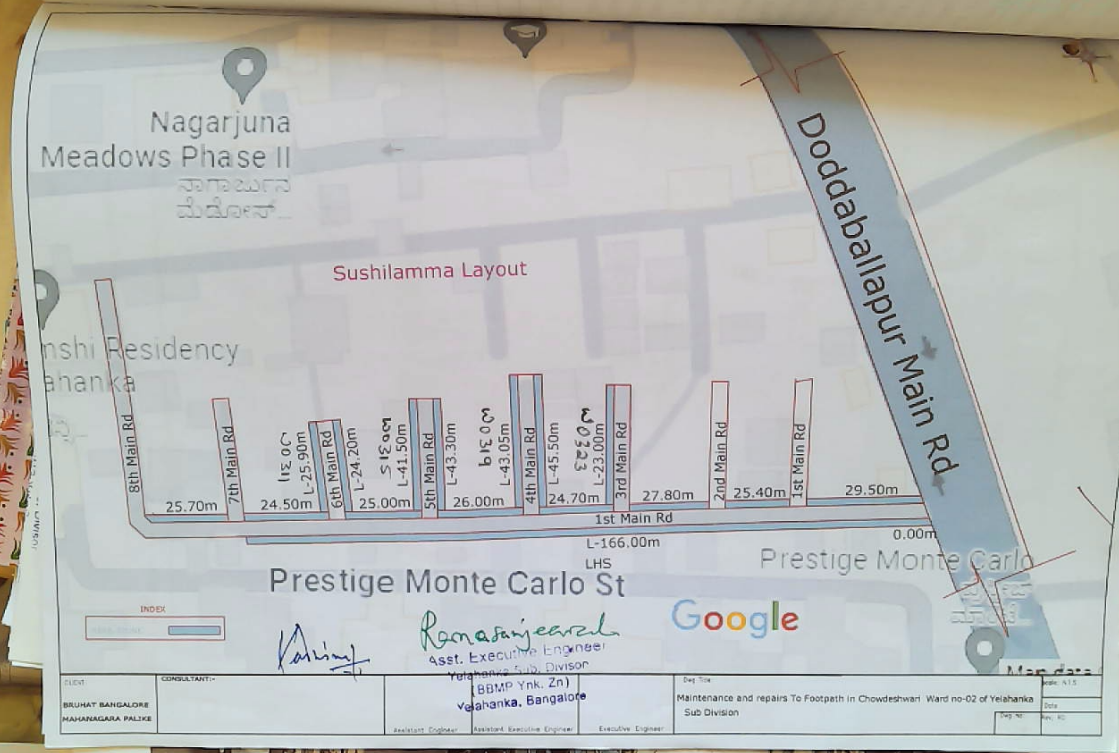
Nagarjuna
Meadows Phase II
Sushilamma Layout
Doddaballapur Main Rd
8th Main Rd
7th Main Rd
6th Main Rd
5th Main Rd
4th Main Rd
3rd Main Rd
2nd Main Rd
1st Main Rd
25.70m
24.50m
25.00m
26.00m
24.70m
27.80m
25.40m
29.50m
L-25.90m
L-24.20m
L-41.50m
L-43.30m
L-43.05m
L-45.50m
L-23.00m
1st Main Rd
L-166.00m
0.00m
LHS
Prestige Monte Carlo St
Prestige Monte Carlo
INDEX
Google
Asst. Executive Engineer
Yelahanka Sub Division
(BBMP Ynk. Zn)
Yelahanka, Bangalore
CLIENT
BRUHAT BANGALORE MAHANAGARA PALIKE
CONSULTANT:-
Assistant Engineer
Assistant Executive Engineer
Executive Engineer
Dwg Title
Maintenance and repairs To Footpath in Chowdeshwari Ward no-02 of Yelahanka Sub Division
Scale: NTS
Date
Dwg No
Rev. No

Kamakshamma Layout
0.00m
47.10m
42.20m
5th Cross
RHS
45.40m
52.70m
LHS
Main Road
4th Cross
37.50m
27.30m
3rd Cross
37.90m
35.20m
2nd Cross
32.90m
36.70m
Railway Station Rd
Yelahank
Boatin
Asst. Executive Engineer
Yelahanka Sub Divisor
(BBMP Ynk. Zn)
Yelahanka, Bangalore
INDEX
Nagaraj Silks(Silk
Saree Manufacturer)
Goo
Maintenance and repairs to Footpath in Chowdeshwari Ward no-02 of Yelahanka
Sub Division

estay 3bhk
plex Fully...
Balaji Layout
Balaji BMSIT
PG for Boys
Salvador
ents
RK S
1st Main Rd
1st Cross Rd
2nd Main Rd
L-47.60m
L-56.80m
INDEX
NEW KERB STONE
Kenchanahalli Main Road
Oneplus Service Center
Yelahanka Bangalore
Asst. Executive Engineer
Yelahanka Sub
Executive Engineer

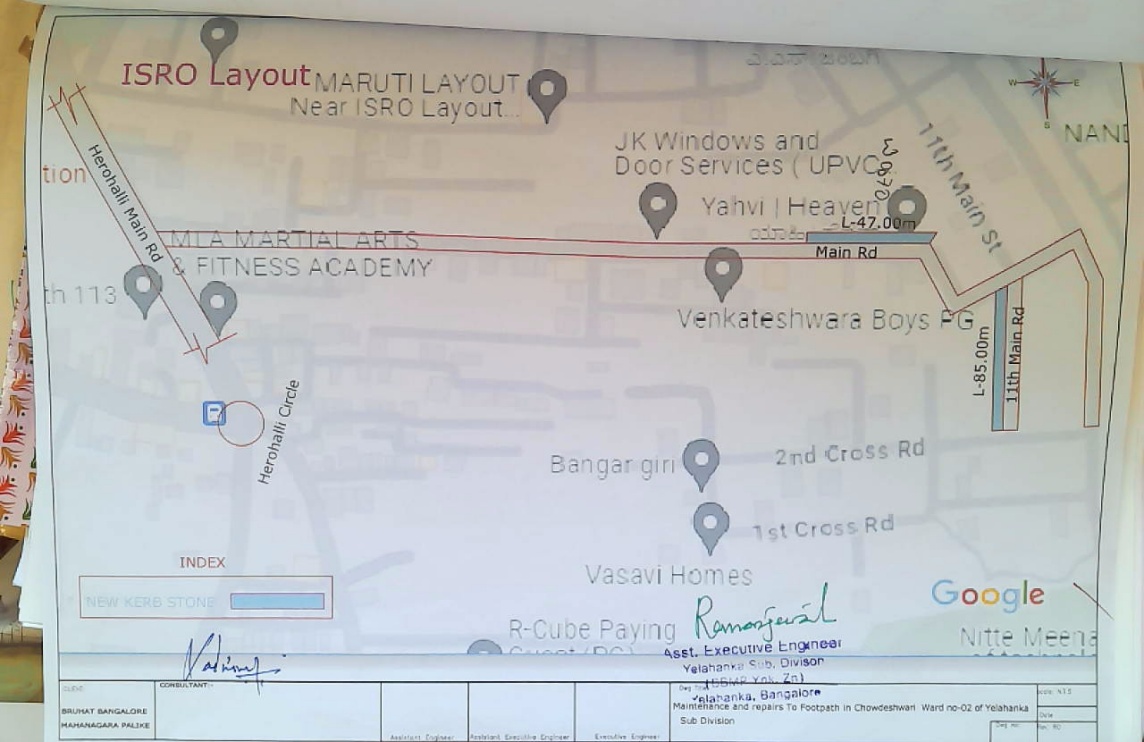
ISRO Layout
MARUTI LAYOUT
Near ISRO Layout..
JK Windows and
Door Services (UPVC)
Yahvi | Heaven
Herohalli Main Rd
MA MARTIAL ARTS
& FITNESS ACADEMY
Main Rd
L-47.00m
11th Main St
W-30.00
Venkateshwara Boys PG
L-85.00m
11th Main Rd
Herohalli Circle
Bangar giri
2nd Cross Rd
1st Cross Rd
Vasavi Homes
R-Cube Paying
INDEX
NEW KERB STONE
Google
Asst. Executive Engineer
Yelahanka Sub. Divison
Yelahanka, Bangalore
Maintenance and repairs To Footpath in Chowdeshwari Ward no-02 of Yelahanka
Sub Division
BRUHAT BANGALORE
MAHANAGARA PALIKE
CONSULTANT:-